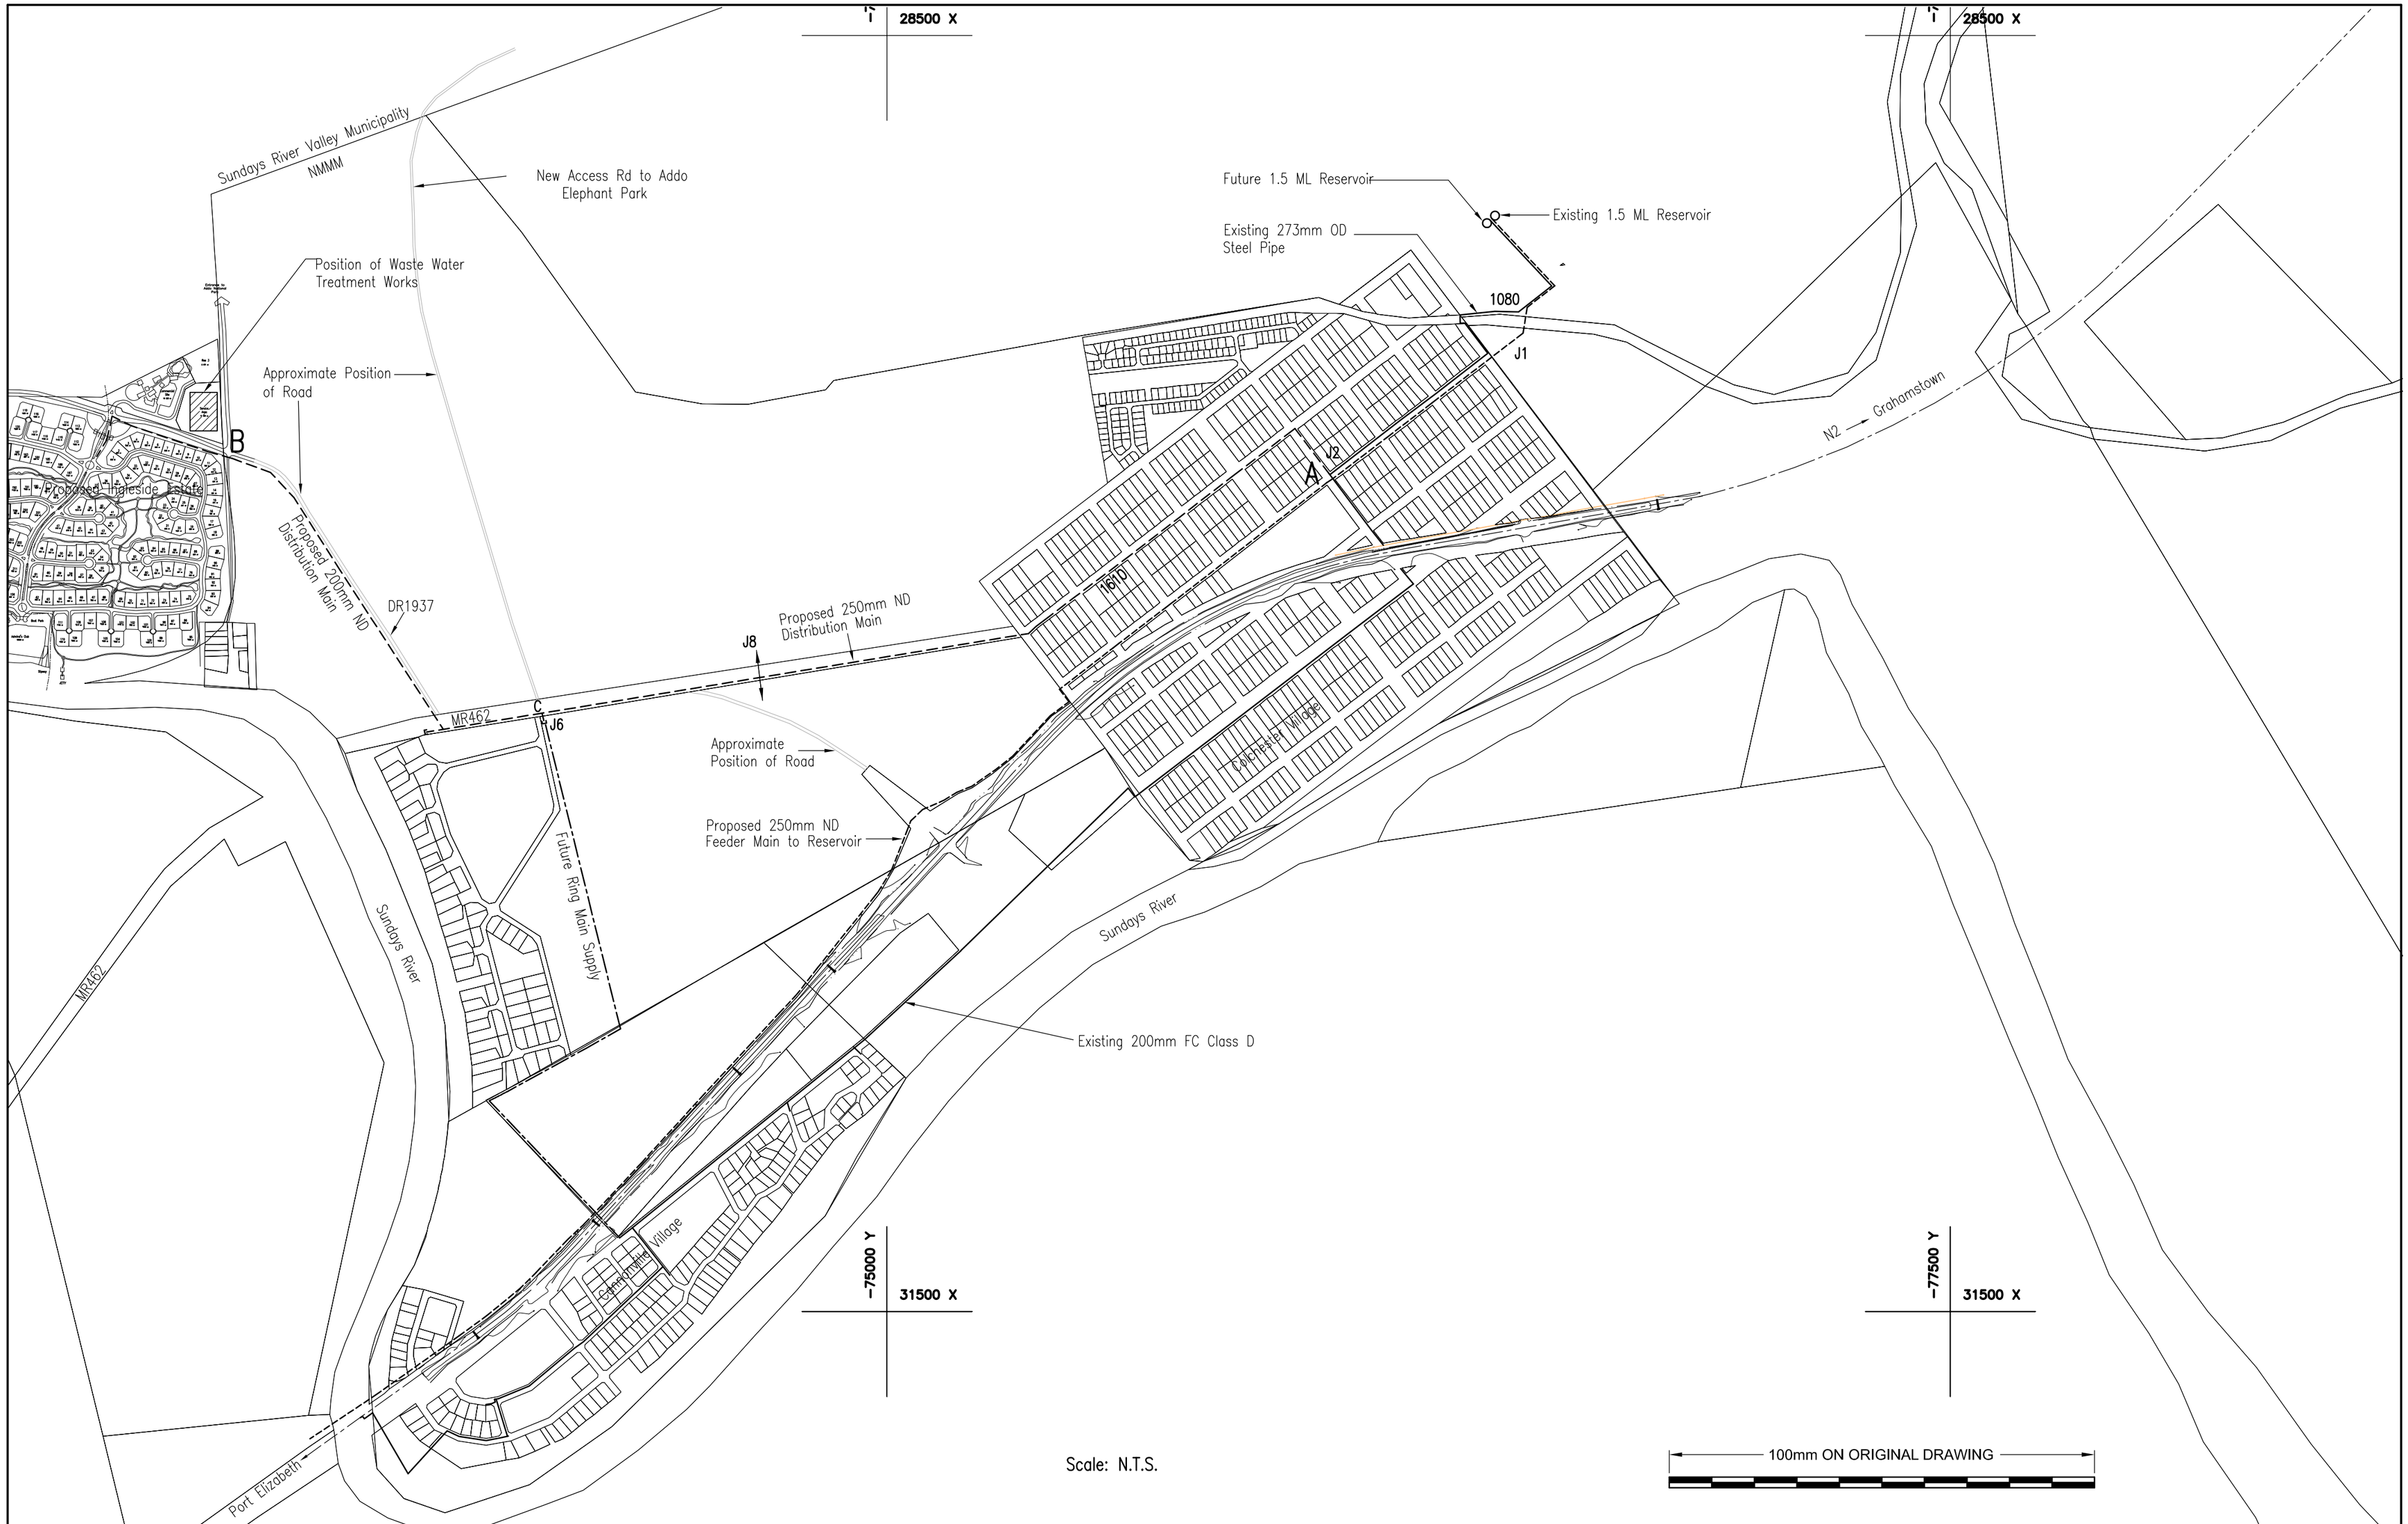

No.	DATE	REVISION	CONSULT ENG.

AFRI-COAST ENGINEERS SA (PTY) LTD
CNR HAVELOCK / ROSE STREET
CENTRAL
PORT ELIZABETH
6001
P.O. BOX 5104
WALMER
PORT ELIZABETH
6065
TEL: +27 41 585 3432
FAX: +27 41 585 3437

APPROVED: CONSULTING ENGINEER

DESIGNED BY	I. DUP VAN RENEN
CHECKED BY	
DRAWN BY	M. MAKAPELA
CHECKED BY	

INFRASTRUCTURE & ENGINEERING BUSINESS UNIT
NELSON MANDELA METROPOLITAN MUNICIPALITY
P.O. BOX 7
PORT ELIZABETH
6000
TEL. (+27 41) 506 2911
FAX. (+27 41) 506 2180

APPROVED
THIS APPROVAL IS FOR PROCEDURAL AND ADMINISTRATIVE REVIEW PURPOSES ONLY AND DOES NOT ATTRACT LEGAL LIABILITY OF ANY KIND FROM WHATSOEVER CAUSE OR HOWEVER ARISING

WATER MASTER PLAN
ZONE: COLCHESTER

PROPOSED BULK WATER SUPPLY INFRASTRUCTURE

AS BUILT PLAN
(Full signature)

for Consulting Engineer — Date

Appendix A

DATE
05/APRIL '05

SCALE
AS SHOWN

DRAWING No.
P1580_005_006